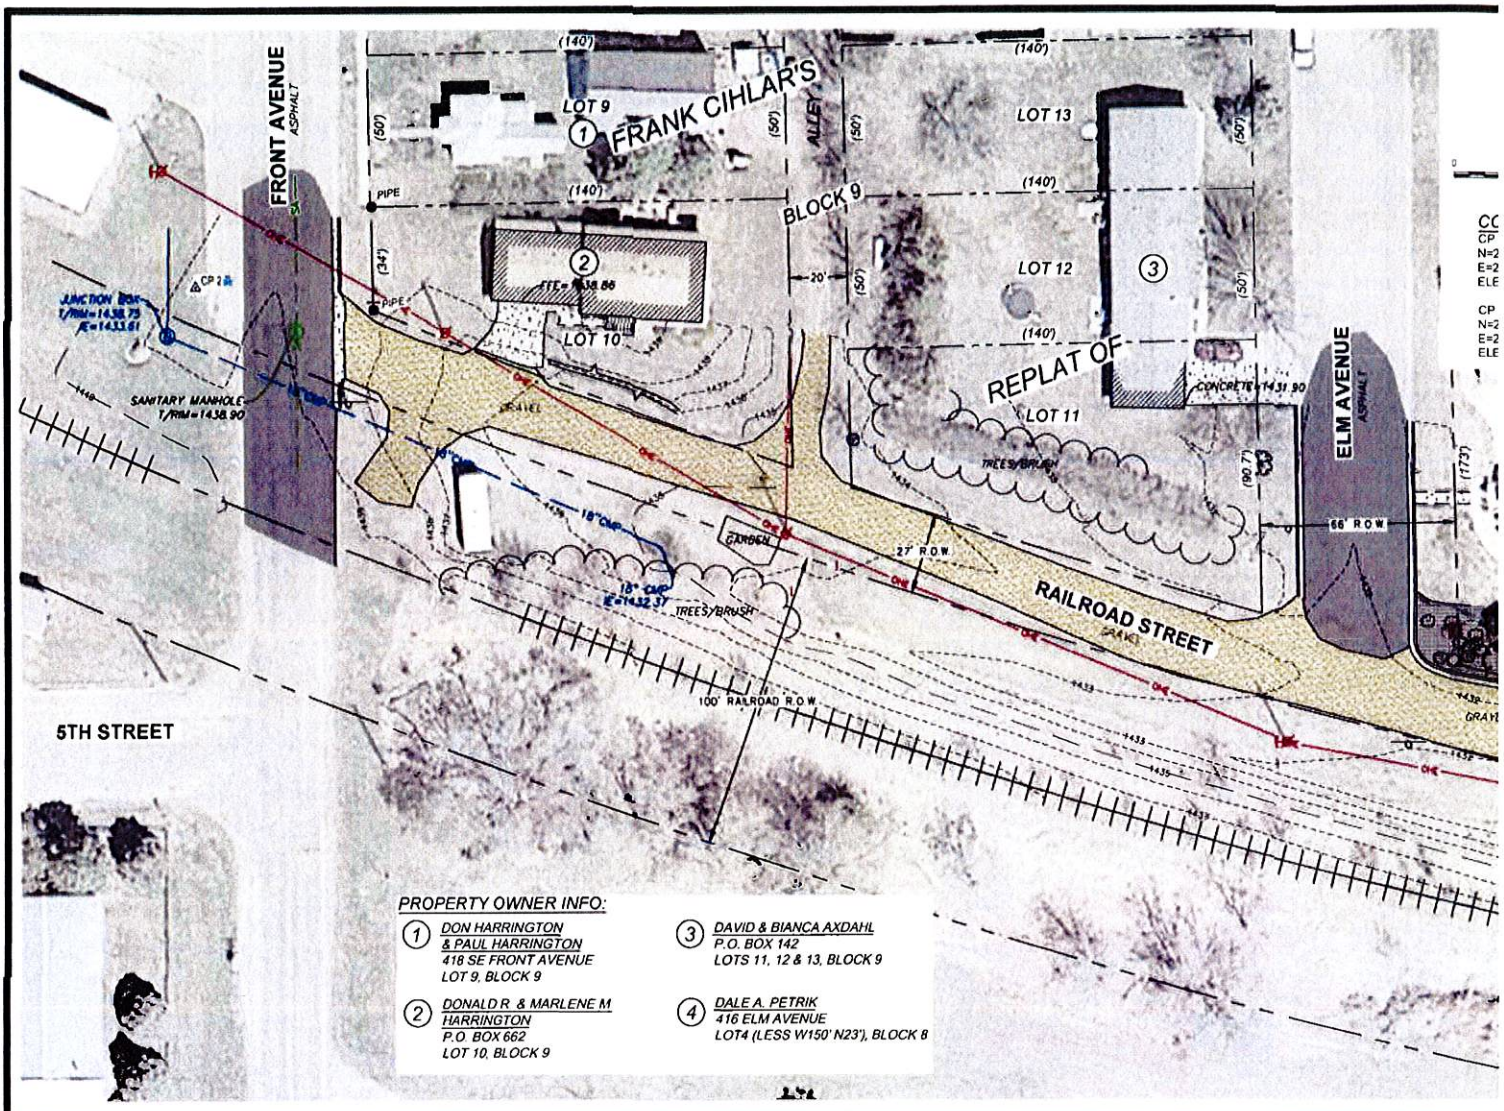

Wagner
South Dakota

RAILROAD STREET IMPROVEMENTS
WAGNER, SD

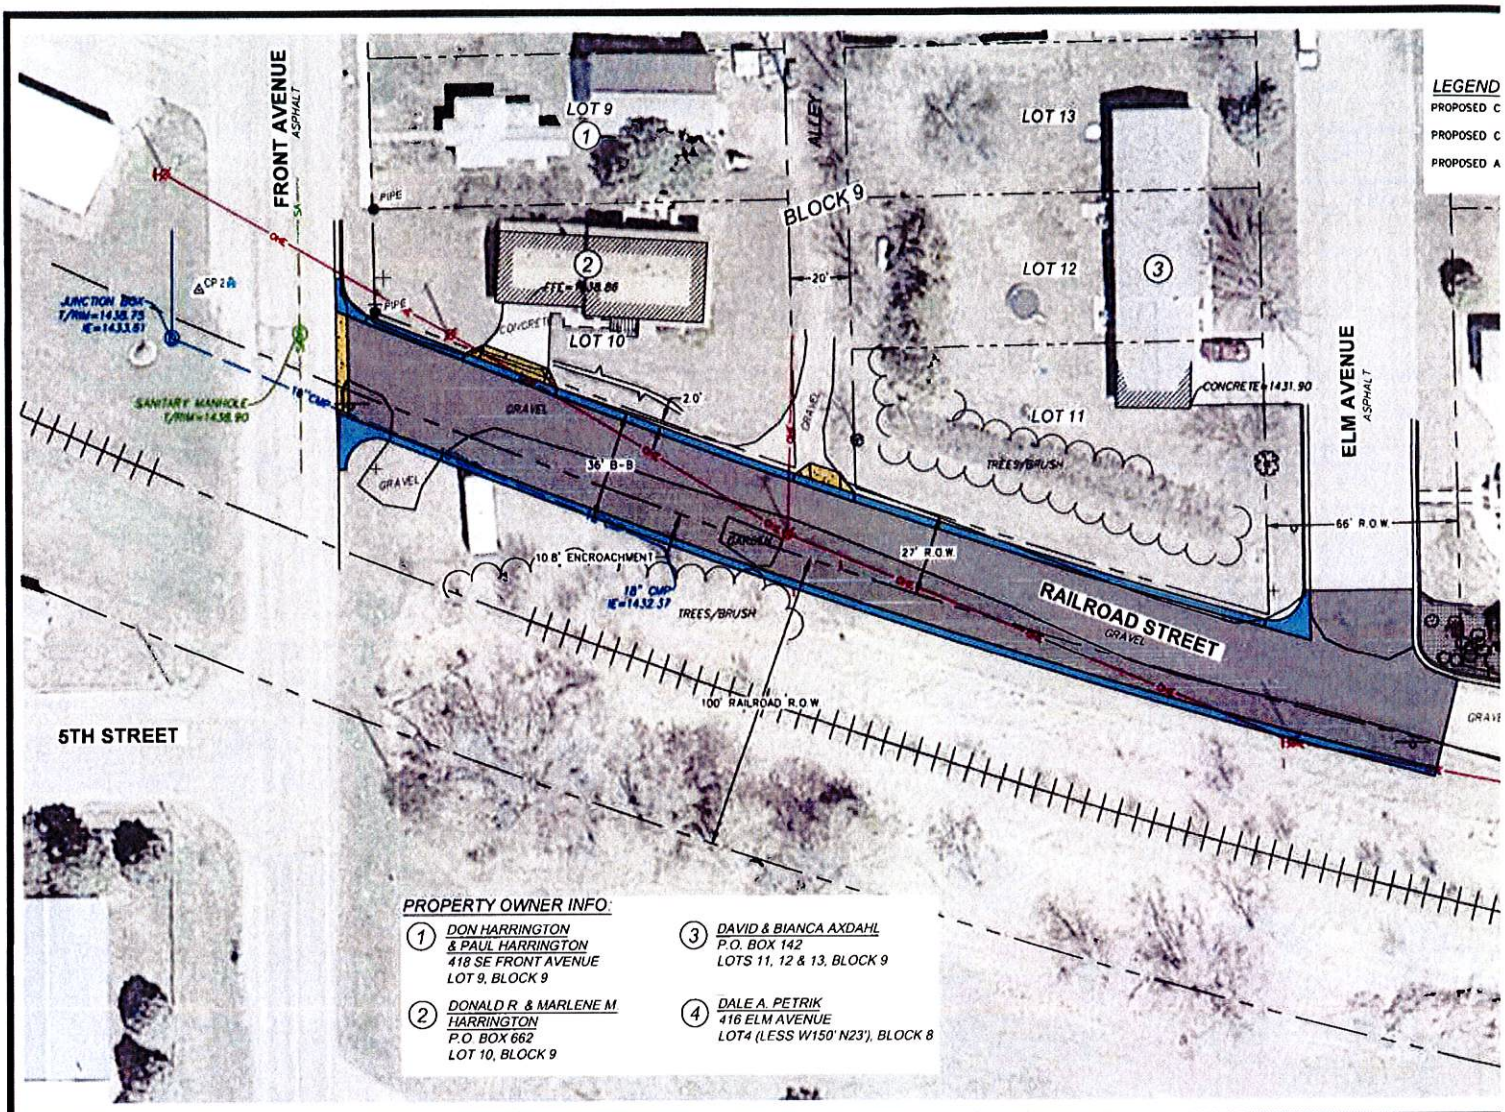

PROPERTY OWNER INFO:

1. *DON HARRINGTON & PAUL HARRINGTON*
   418 SE FRONT AVENUE
   LOT 9, BLOCK 9
2. *DONALD R & MARLENE M HARRINGTON*
   P.O BOX 662
   LOT 10, BLOCK 9
3. *DAVID & BIANCA AXDAHL*
   P.O. BOX 142
   LOTS 11, 12 & 13, BLOCK 9
4. *DALE A. PETRIK*
   416 ELM AVENUE
   LOT4 (LESS W150' N23'), BLOCK 8

Wagner
A growing, growing city.
South Dakota

RAILROAD STREET IMPROVEMENTS
WAGNER, SD

Plot Date: 9/8/2015 9:30:48 AM

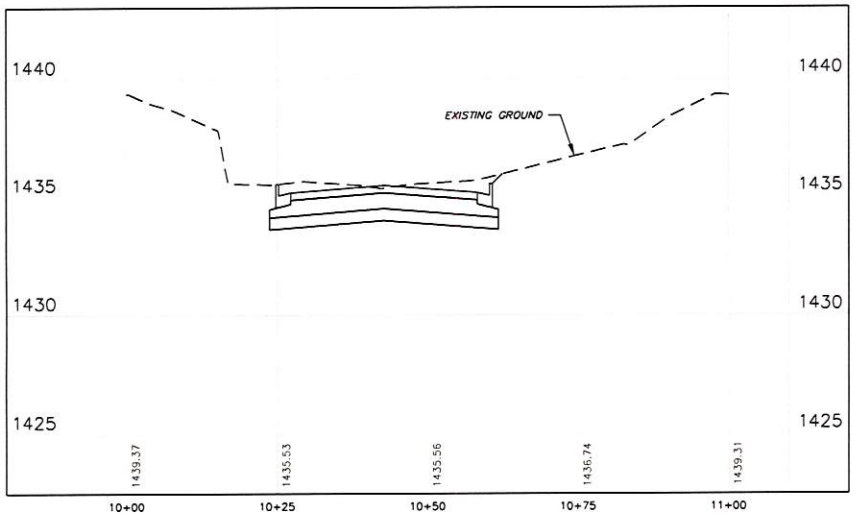

West Profile
V: 1"=5'
H: 1"=20'

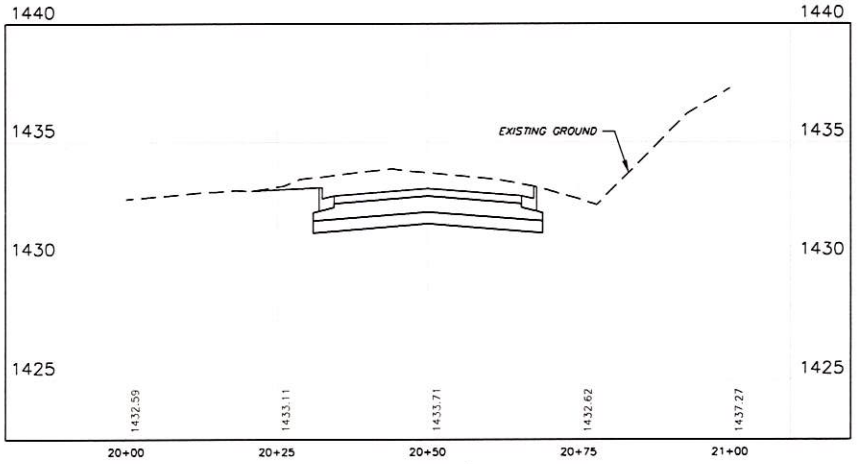

East Profile
V: 1"=5'
H: 1"=20'

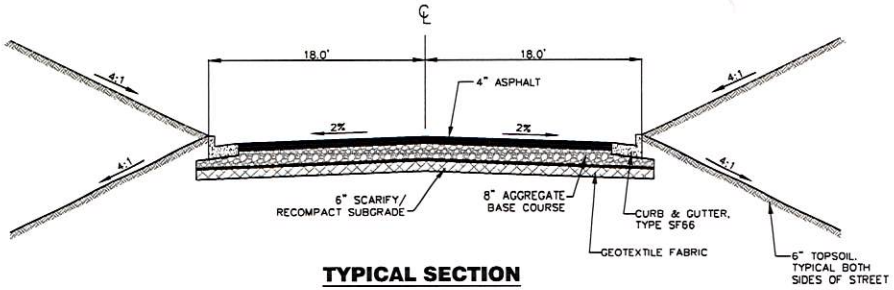

TYPICAL SECTION
RAILROAD STREET

RAILROAD STREET IMPROVEMENTS
WAGNER, SD

DGR ENGINEERING
2909 E. 57TH STREET, SUITE 101
SIOUX FALLS, SD 57108
(605) 339-4157 office
(605) 339-4175 fax
www.dgr.com

Plot Date 10/17/2017 2:52:26 PM P:\06\67\104\667104\DWG\667104 - EXHIBIT.DWG

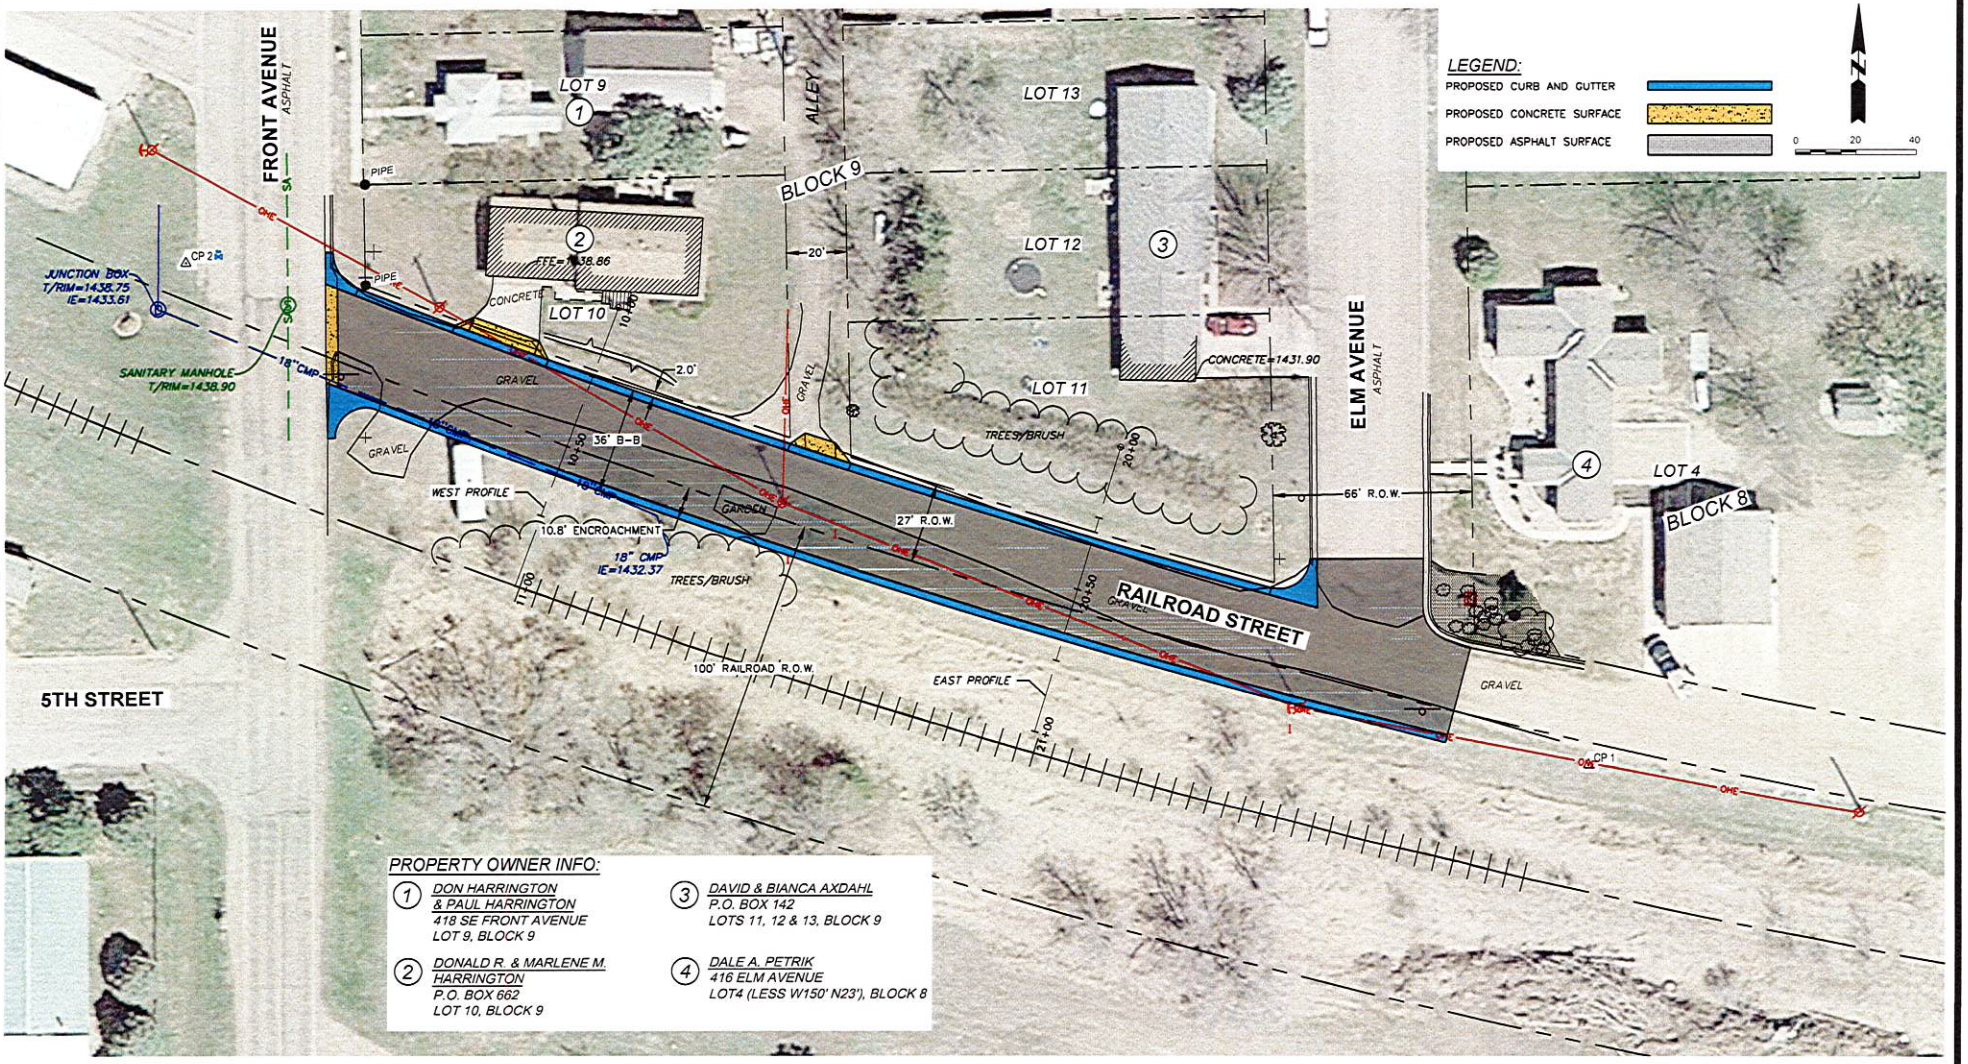

PROPERTY OWNER INFO:

1. DON HARRINGTON & PAUL HARRINGTON
   418 SE FRONT AVENUE
   LOT 9, BLOCK 9
2. DONALD R. & MARLENE M. HARRINGTON
   P.O. BOX 662
   LOT 10, BLOCK 9
3. DAVID & BIANCA AXDAHL
   P.O. BOX 142
   LOTS 11, 12 & 13, BLOCK 9
4. DALE A. PETRIK
   416 ELM AVENUE
   LOT4 (LESS W150' N23'), BLOCK 8

Wagner
A going, growing city...
South Dakota

RAILROAD STREET IMPROVEMENTS
WAGNER, SD

DGR ENGINEERING
2909 E. 57TH STREET, SUITE 101
SIOUX FALLS, SD 57108
(605) 339-4157 office
(605) 339-4175 fax
www.dgr.com

Plot Date 10/17/2017 11:50:29 AM P:\06\67\104\667104\DWG\667104 - EXHIBIT.DWG