Proposed Site

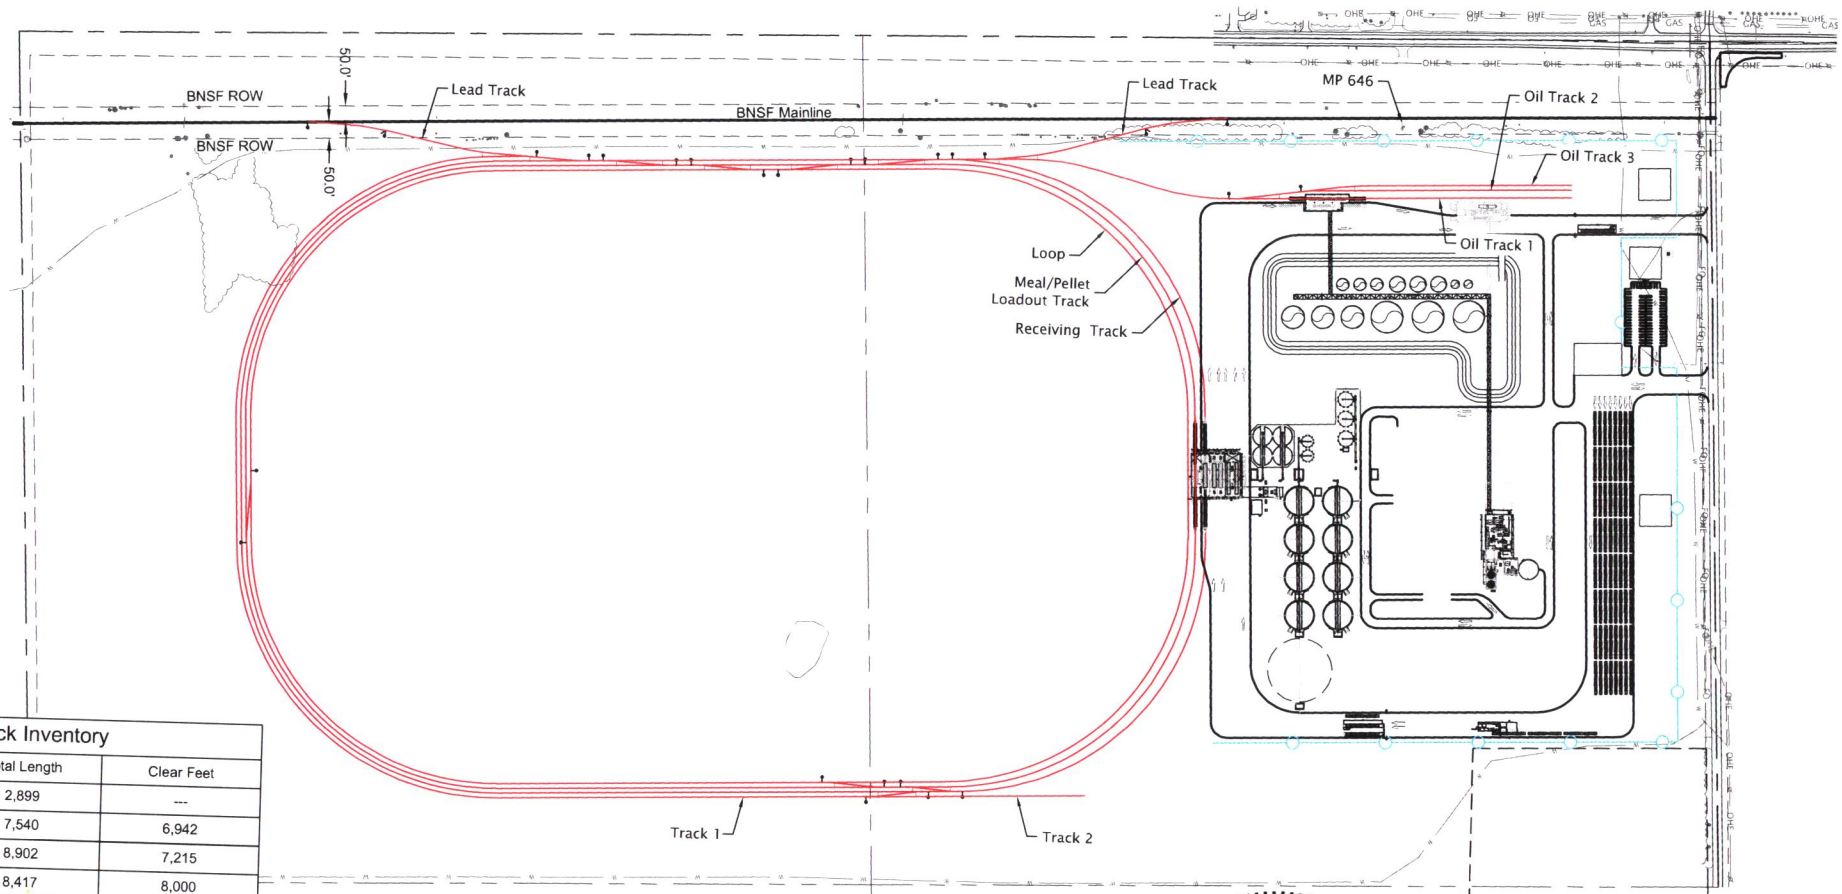

Tack Inventory		
Track	Total Length	Clear Feet
Lead Track	2,899	---
Receiving Track	7,540	6,942
Meal/Pellet Track	8,902	7,215
Loop	8,417	8,000
Track 1	4,432	4,067
Track 2	687	530
Oil Track 1	1,951	1,527
Oil Track 2	846	677
Oil Track 3	1,072	678
Total	36,746	29,636

*Note: Points Of Switch Along West Side Of Loop Are 45 Feet Apart.

NORTH

Scale: 1" = 400'

200 100 0 200 400

REGISTERED PROFESSIONAL ENGINEER
REG. NO. 11315
SOUTH DAKOTA

PRELIMINARY

SDSP - SUPERNOVA	CAD Filename: Preliminary Design	CDI Project No. 2021-147	Drawn By: JDS	Checked By: JJC	Scale: 1" = 400'	Date: 5/19/2022	CDI CIVIL DESIGN INC 609 Main Ave S Brookings, SD 605-696-3200	Sheet No:	of No: