PART IV – PROGRAM NARRATIVE

(Suggested Format)

PROJECT: AIP #3-46-0061-16-2020

AIRPORT: Winner Regional Airport

1. Objective:

Design for Lower Apron Expansion - Phase II

2. Benefits Anticipated:

Phase II of the apron expansion will allow for large aircraft to use the apron. Currently, there are many occasions in which an aircraft cannot enter the apron because of parked aircraft and aircraft at the fueling station, leaving inadequate room for the aircraft to enter.

3. Approach: (See approved Scope of Work in Final Application)

Design an approximate 100' x 200' expansion on the southeast side of the lower apron.
Advertise and Bid the project.
Award the construction Contract.

4. Geographic Location:

Winner Regional Airport
Winner, Tripp County, South Dakota

5. If Applicable, Provide Additional Information:

Geotechnical exploration of the site was completed with the Phase I Design of Lower Apron Expansion

6. Sponsor's Representative: (include address & telephone number)

Jody Brozik, Mayor 605-842-2606
325 S Monroe Suite #118
Winner, SD 57580

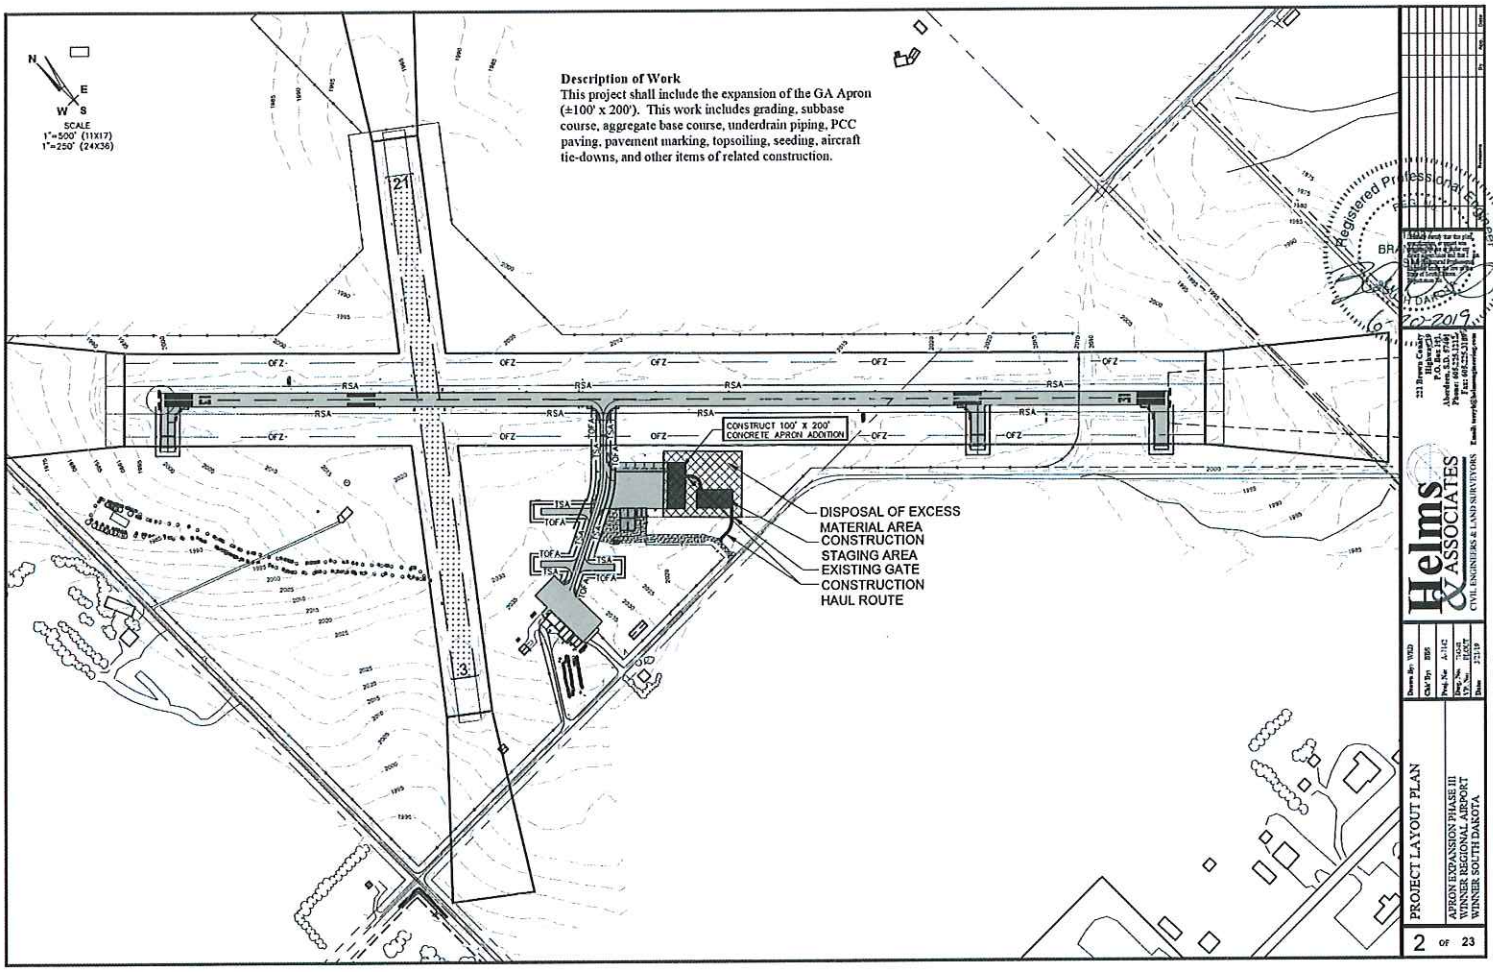
N
E
W
S
SCALE
1"=500' (11X17)
1"=250' (24X36)
Description of Work
This project shall include the expansion of the GA Apron (±100' x 200'). This work includes grading, subbase course, aggregate base course, underdrain piping, PCC paving, pavement marking, topsoiling, seeding, aircraft tie-downs, and other items of related construction.
21
3
OFZ
RSA
TSA
TOFA
CONSTRUCT 100' X 200' CONCRETE APRON ADDITION
DISPOSAL OF EXCESS MATERIAL AREA
CONSTRUCTION STAGING AREA
EXISTING GATE
CONSTRUCTION HAUL ROUTE
Registered Professional Engineer
Helms & ASSOCIATES
CIVIL ENGINEERS & LAND SURVEYORS
PROJECT LAYOUT PLAN
APRON EXPANSION PHASE III
WINNER REGIONAL AIRPORT
WINNER, SOUTH DAKOTA
2 OF 23