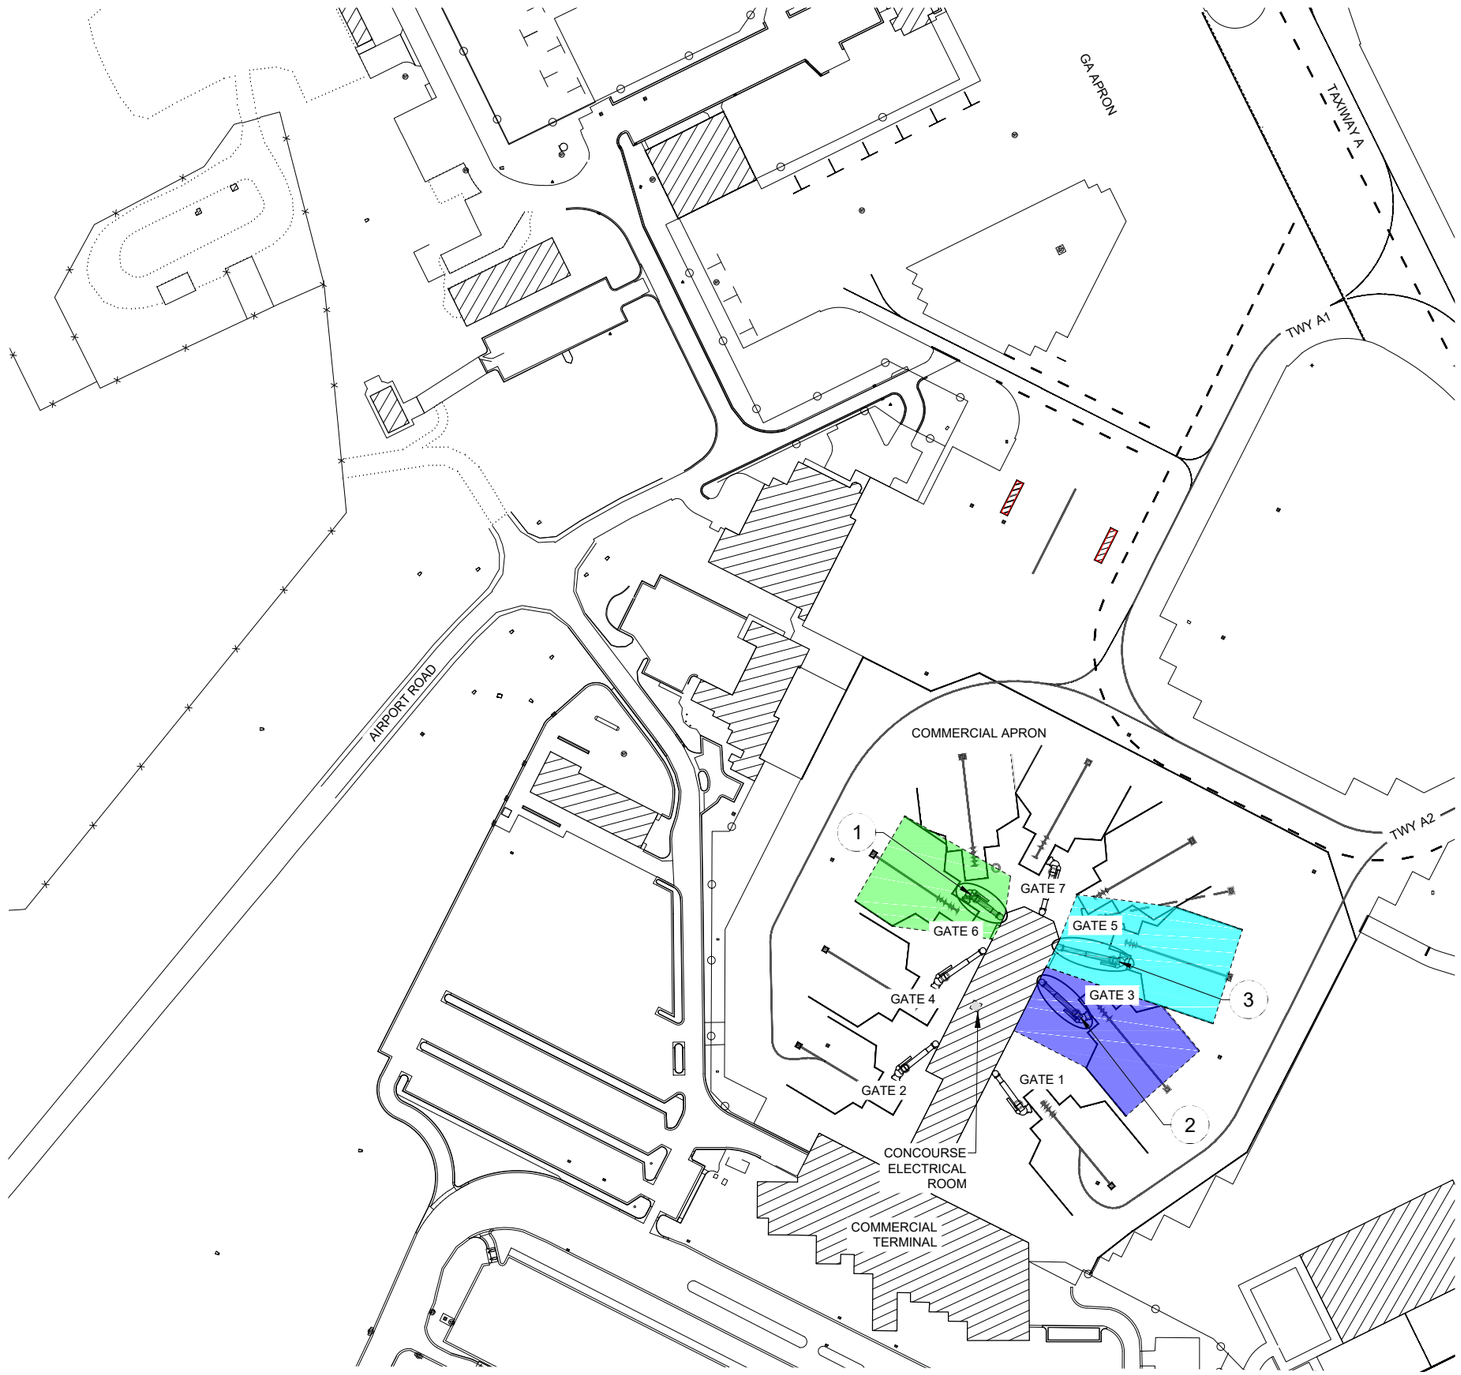

PROJECT WORK DESCRIPTION

1 - REMOVE AND REPLACE PASSENGER BOARDING BRIDGE GATE #6

2 - REMOVE AND REPLACE PASSENGER BOARDING BRIDGE GATE #3

3 - REMOVE AND REPLACE PASSENGER BOARDING BRIDGE GATE #5 (ADD ALTERNATE 1)

NOTE:
BRIDGES TO BE INSTALLED ON EXISTING OR NEW FOUNDATIONS AND WILL INCLUDE ELECTRICAL POWER SUPPLY. UPGRADES EXISTING CIRCUITS AS NECESSARY.

LEGEND

- GATE 6 - CONSTRUCTION AREA
- GATE 3 - CONSTRUCTION AREA
- GATE 5 - CONSTRUCTION AREA (ADD ALTERNATE 1)

N

300 0 300 600
scale feet

T.1N., R.9E., S.17

REGISTERED PROFESSIONAL ENGINEER
REG. NO.
6136
RODNEY A. SENN
SOUTH DAKOTA
April 1, 2020

KLJ

PASSENGER BOARDING BRIDGES

RAPID CITY REGIONAL AIRPORT BOARD

RAPID CITY, SOUTH DAKOTA

PROJECT WORK DESCRIPTION

DRAFTED	GCH
REVIEWED	RAS
PROJECT NUMBER	1905-02309
LAST REVISED DATE	03/27/2020
SHEET	2

Mar 27, 2020 - 3:38pm - K:\Projects\Airport\SD\RapidCity_RAP\1905-02309\CADD\Plan\1905-02309_pwd.dwg (apt_pwd)

©KLJ 2020