PART IV – PROGRAM NARRATIVE
(Suggested Format)

PROJECT: AIP #3-46-0058-035-2020

AIRPORT: Watertown Regional Airport

1. Objective:

Purchase AFFF Cart
Design Terminal Project

2. Benefits Anticipated:

A new terminal building and associated civil site work shall be designed.

3. Approach: (See approved Scope of Work in Final Application)

Complete Geotechnical Subgrade Exploration
Complete Topographic Survey
Begin Design
Develop Preliminary Design Report
Develop Construction Safety Plan
Complete Design for FAA Review
Advertise the Project and Open Bids
Award the Construction Contract

4. Geographic Location:

Watertown Regional Airport, Coddington County, South Dakota

5. If Applicable, Provide Additional Information:

6. Sponsor's Representative: (include address & telephone number)

Sarah Caron, Mayor 605-882-6200
PO Box 910
Watertown, SD 57201-0910

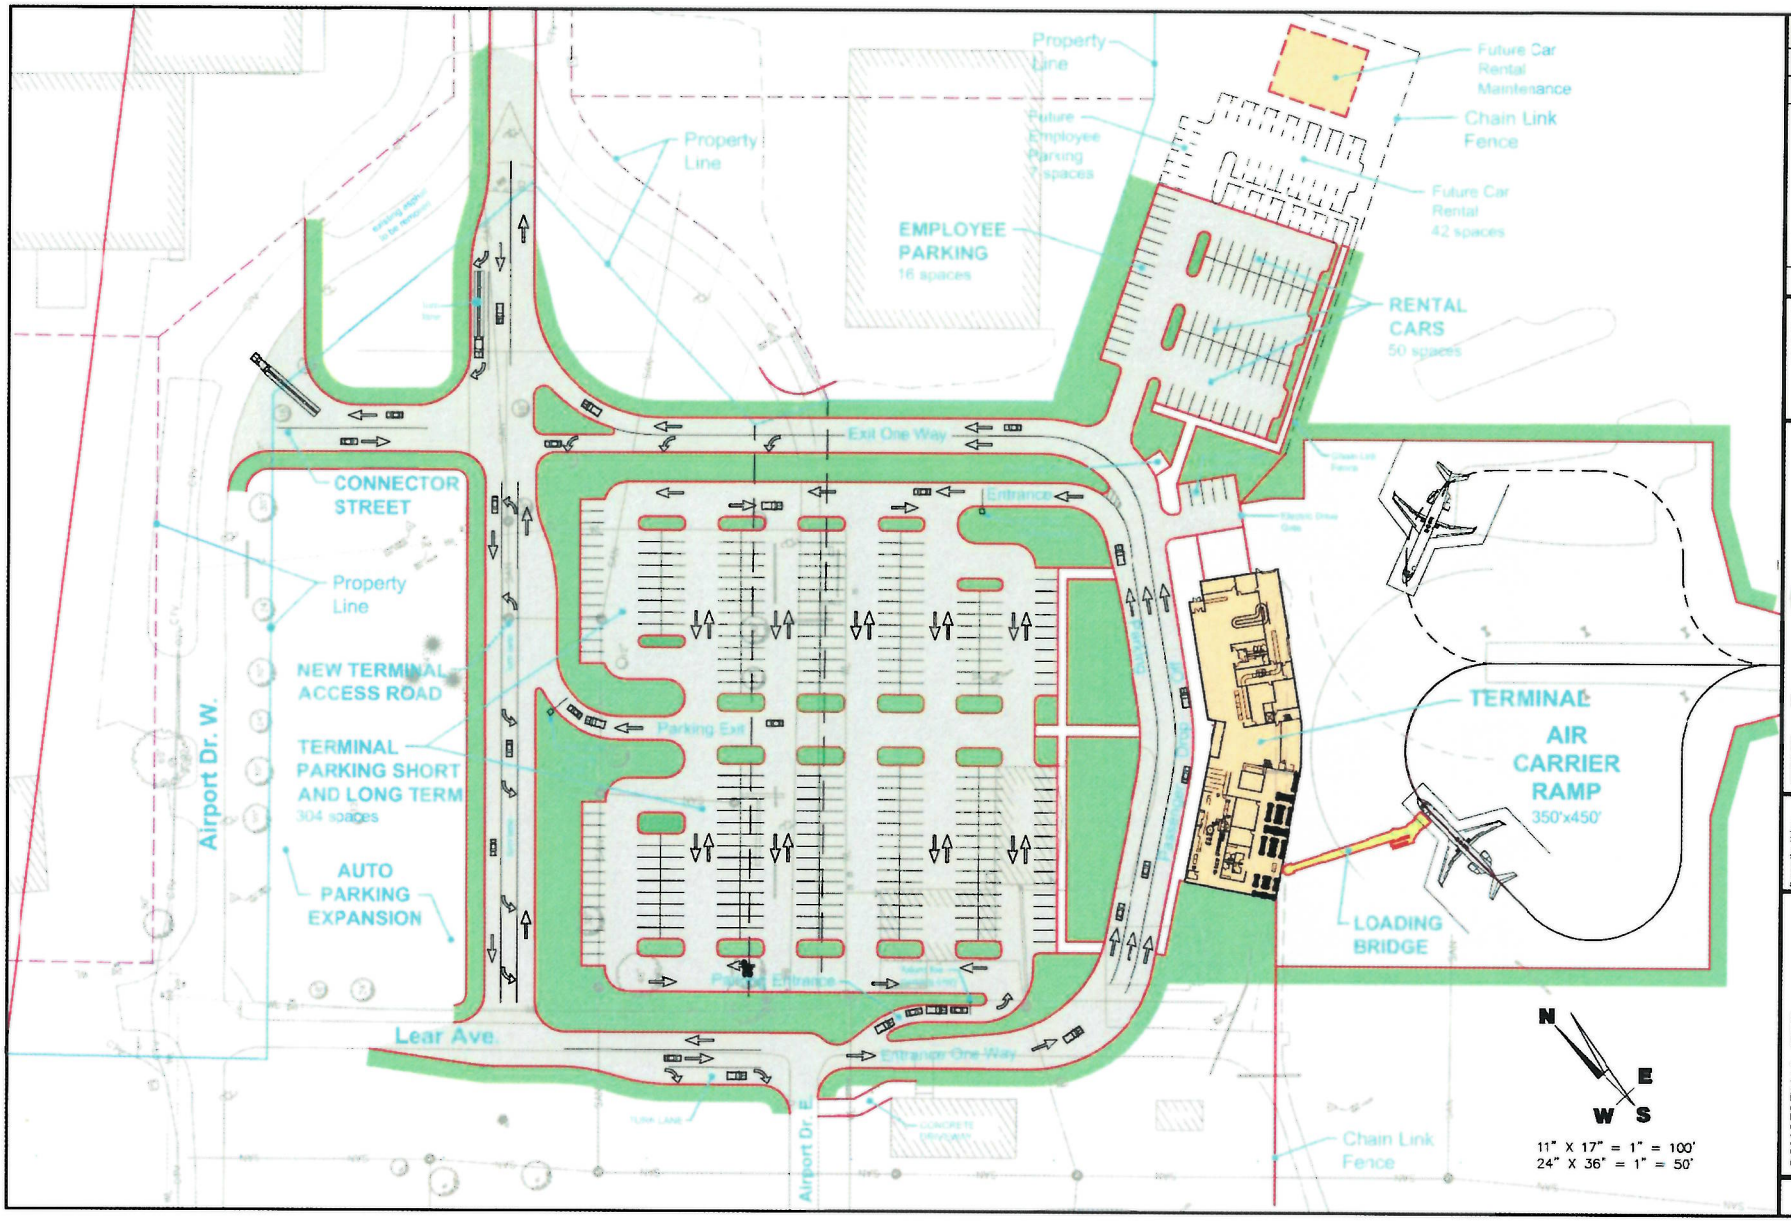

No.	Revisions	By	App.	Date

I hereby certify that this plan, specification, or report was prepared by me or under my direct supervision and that I am a duly Registered Professional Engineer under the laws of the State of South Dakota. Registration No.

221 Brown County Highway 19
P.O. Box 111,
Aberdeen, S.D. 57401
Phone: 605.225.1232
Fax: 605.225.3189
e-mail: bobby@helmsengineering.com

Helms & ASSOCIATES
CIVIL ENGINEERS & LAND SURVEYORS

Drawn By: Helms
Chk' By: Helms
Proj. No: A-5495
Dwg. No: 7-005.01
V.P. No: PASITE
Date: 01.2020

CONCEPTUAL SITE LAYOUT

WATERTOWN TERMINAL
WATERTOWN REGIONAL AIRPORT
WATERTOWN, SOUTH DAKOTA