PART IV – PROGRAM NARRATIVE

(Suggested Format)

PROJECT: AIP #3-46-0042-013-2020

AIRPORT: Parkston Municipal Airport

1. Objective:

This project shall consist of the Design and Construction of a 4-Unit T-Hangar. The T-Hangar will be located between the new hangar taxilanes, southeast of the apron.

2. Benefits Anticipated:

The Parkston Municipal Airport recently constructed a hangar taxilane expansion in 2016. The existing hangar on the airport is full of aircraft and there is a growing need for additional hangar storage space at the airport. The proposed T-Hangar will allow for existing and transient users to store their aircraft. The construction of a revenue producing hangar would prevent pilots from being wait listed for hangar space, allowing Parkston to be a more financially secure airport.

3. Approach: (See approved Scope of Work in Final Application)

Complete Geotechnical Exploration
Complete Topographic Survey
Begin Design
Develop Preliminary Design Report
Develop Construction Safety Plan
Complete Design for FAA Review
Advertise the Project and Open Bids
Award the Construction Contract
Construct 4-Unit T-Hangars
Prepare As-Constructed Drawings
Assemble Closeout Documentation

4. Geographic Location:

Parkston Municipal Airport, Parkston, Hutchinson County, South Dakota

5. If Applicable, Provide Additional Information:

6. Sponsor's Representative: (include address & telephone number)

David Hoffman, Mayor 605-928-7968
PO Box 490
Parkston, SD 57366

DESCRIPTION OF WORK:

This project shall include Design and Construction of a 4-Unit T-Hanger

PARKSTON MUNICIPAL AIRPORT

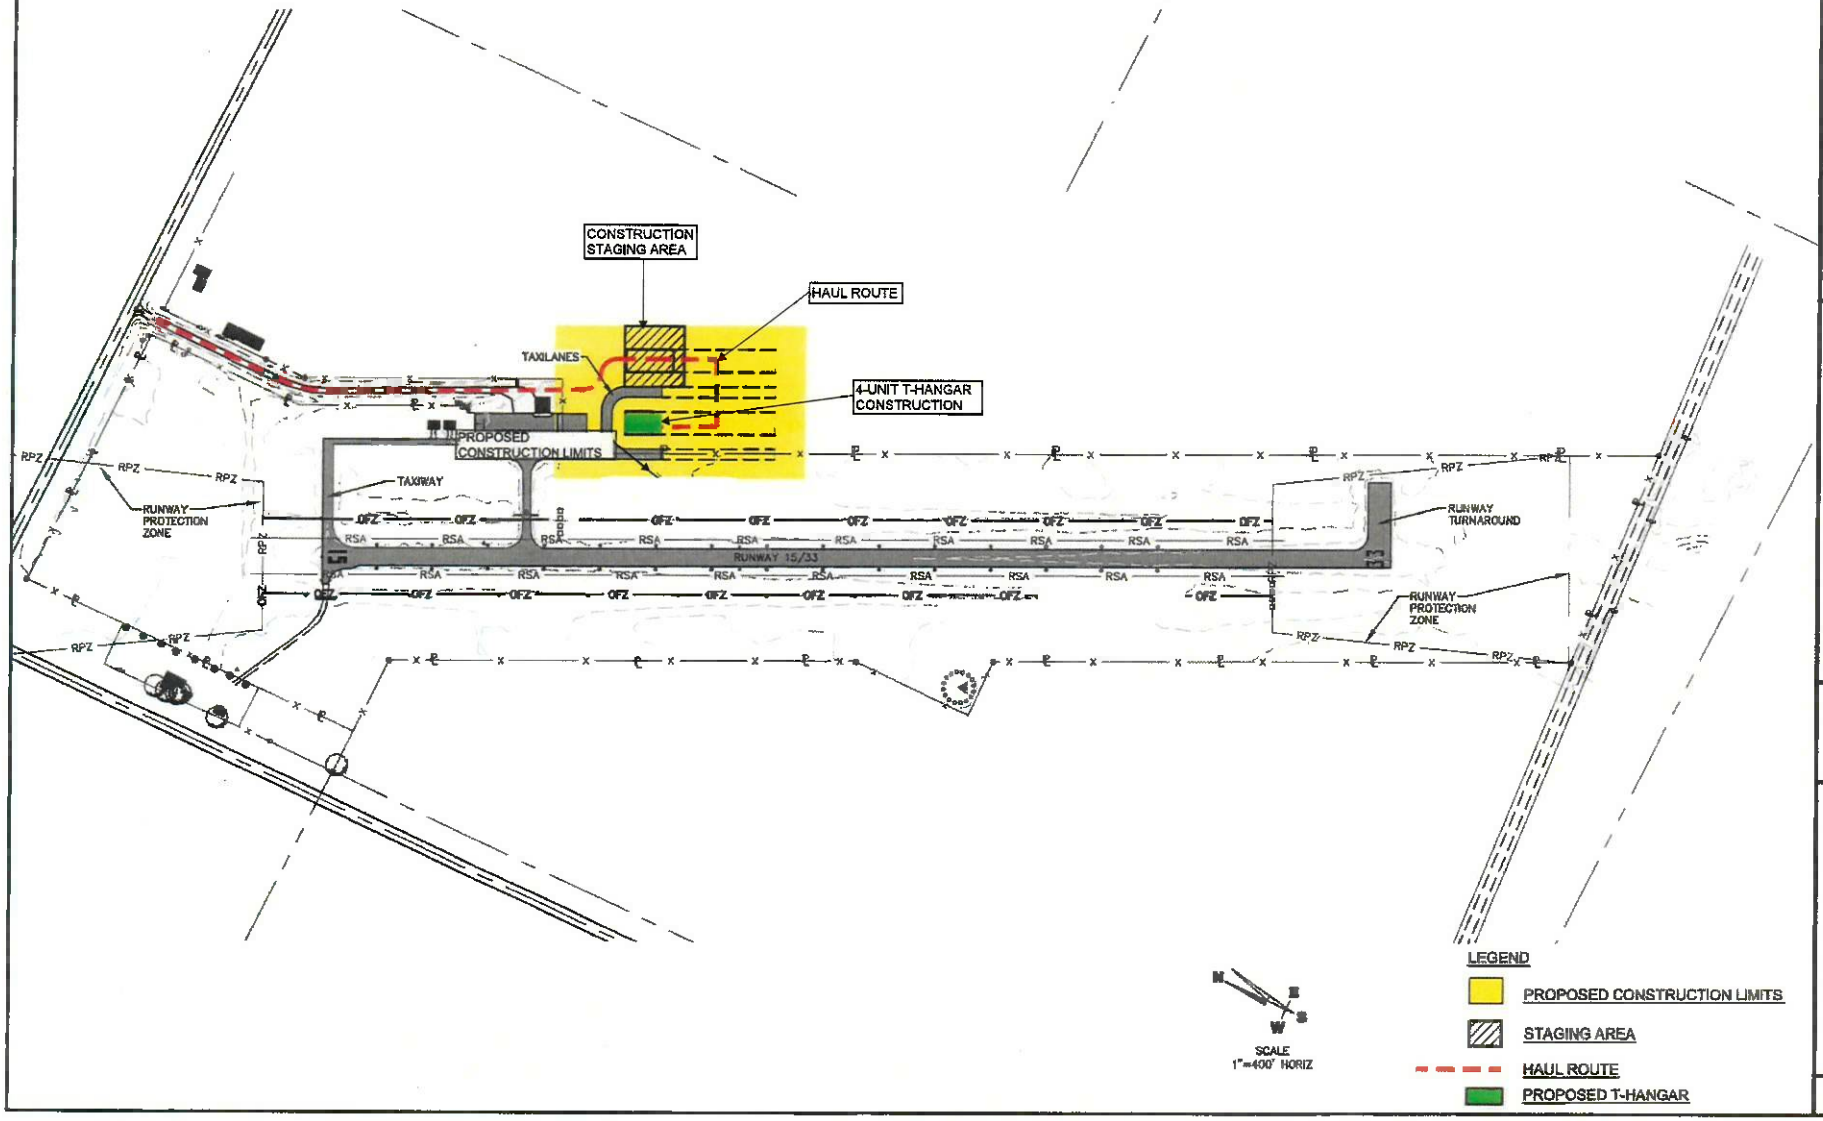

No.	Revisions	By	Date

I hereby certify that this plan, specification, or report was prepared by me or under my direct supervision and that I am a duly Registered Professional Engineer under the laws of the State of South Dakota. Registration No.

Helms & ASSOCIATES
CIVIL ENGINEERS & LAND SURVEYORS
221 Bruns County Rd. 19
P.O. Box 111
Aberdeen, S.D. 57401
Phone: 605.225.1212
Fax: 605.225.5869
Email: terry@helmsassociates.com

Drawn By: HELMS
Chk'd By:
Proj. No: A-659
Drg. No: MSC-APO13
Ver. No: LAYOUT
Date: 11-2019

PROJECT SKETCH/DESCRIPTION

PARKSTON MUNICIPAL AIRPORT
PARKSTON, SOUTH DAKOTA