PART IV – PROGRAM NARRATIVE

(Suggested Format)

PROJECT: AIP #3-46-0066-011-2020

AIRPORT: Platte Municipal Airport

1. Objective:

Construction of a Revenue Producing Hangar/GA Terminal Building

2. Benefits Anticipated:

There is no where for current users or transient users to get out of the weather when landing at the airport, a GA Terminal Building is needed. Also, a hangar will allow users to rent a space to store aircraft out of the weather.

3. Approach: (See approved Scope of Work in Final Application)

Design and construct the GA Terminal/Hangar building

4. Geographic Location:

Platte Municipal Airport
Platte, Charles Mix County, South Dakota

5. If Applicable, Provide Additional Information:

6. Sponsor's Representative: (include address & telephone number)

Steve Christensen, Mayor 605-337-3921
PO Box 236
Platte, SD 57369-0236

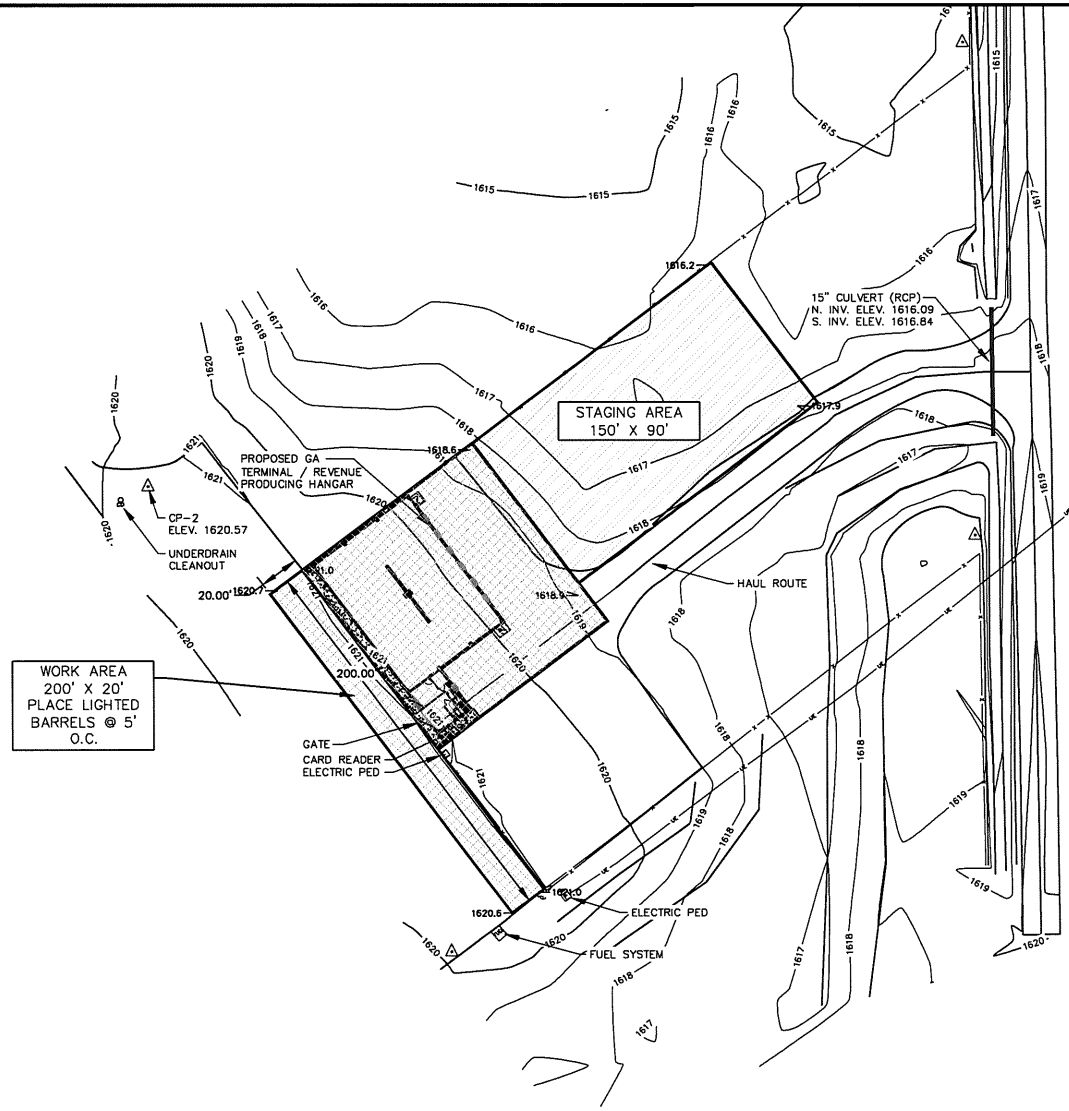

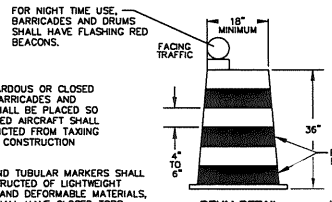

FOR HAZARDOUS OR CLOSED AREAS, BARRICADES AND DRUMS SHALL BE PLACED SO THAT BASED AIRCRAFT SHALL BE RESTRICTED FROM TAXIING INTO ANY CONSTRUCTION AREA.

DRUMS AND TUBULAR MARKERS SHALL BE CONSTRUCTED OF LIGHTWEIGHT FLEXIBLE AND DEFORMABLE MATERIALS. DRUMS SHALL HAVE CLOSED TOPS. (STEEL DRUMS SHALL NOT BE USED)

DRUM DETAIL
NO SCALE

LATITUDE	LONGITUDE	ELEVATION	LOCATION
N43°24'13.9536"	W98°49'33.9394"	1618.5	STAGING AREA
N43°24'14.8247"	W98°49'32.2957"	1616.2	STAGING AREA
N43°24'14.1216"	W98°49'31.5948"	1617.9	STAGING AREA
N43°24'13.2512"	W98°49'33.2393"	1618.5	STAGING AREA
N43°24'13.3397"	W98°49'35.1057"	1618.5	BUILDING
N43°24'13.7071"	W98°49'34.3812"	1618.5	BUILDING
N43°24'13.0609"	W98°49'33.0511"	1616.2	BUILDING
N43°24'12.4429"	W98°49'34.2173"	1617.9	BUILDING
N43°24'13.2240"	W98°49'35.3253"	1620.7	WORK AREA
N43°24'13.3397"	W98°49'35.1057"	1620.0	WORK AREA
N43°24'11.7383"	W98°49'33.5192"	1621.0	WORK AREA
N43°24'11.6227"	W98°49'33.7388"	1620.6	WORK AREA

N
W E
S

24" X 36" = 1" = 30'
11" X 17" = 1" = 60'

	ELECTRIC POLE
FUEL	FUEL TANK
	CONTROL POINT
E	ELECTRIC PEDESTAL
E MET	ELECTRIC METER
	POST
	CARD READER
	SANITARY SEWER CLEANOUT
—UE—	UNDERGROUND ELECTRIC
—X—	FENCE
	GRAVEL SURFACING
	ASPHALT SURFACING

Registered Professional Engineer
REG. NO. 11520
MICHAEL J. BOCHE
South Dakota
3-13-2020

I hereby certify that this plan, specification or report was prepared by me or under my direct supervision and that I am a duly Registered Professional Engineer under the laws of the State of South Dakota.

No.	Revisions	By	App.	Date

Helms & ASSOCIATES
CIVIL ENGINEERS & LAND SURVEYORS
211 Brown County Highway 19
P.O. Box 1401,
Aberdeen, S.D. 57401
Phone: 605.225.1212
Fax: 605.225.3189
Email: terryh@helmsengineering.com

Drawn By: EMW
Chk'd By: JSW
Proj. No: A-6828
Dwg. No: ACDG6828
Ver. No: AIRPLAN
Date: 3/13/20

CONSTRUCTION SAFETY PHASING PLAN LAYOUT

GA TERMINAL REVENUE PRODUCING HANGER
PLATTE MUNICIPAL AIRPORT
PLATTE, SOUTH DAKOTA