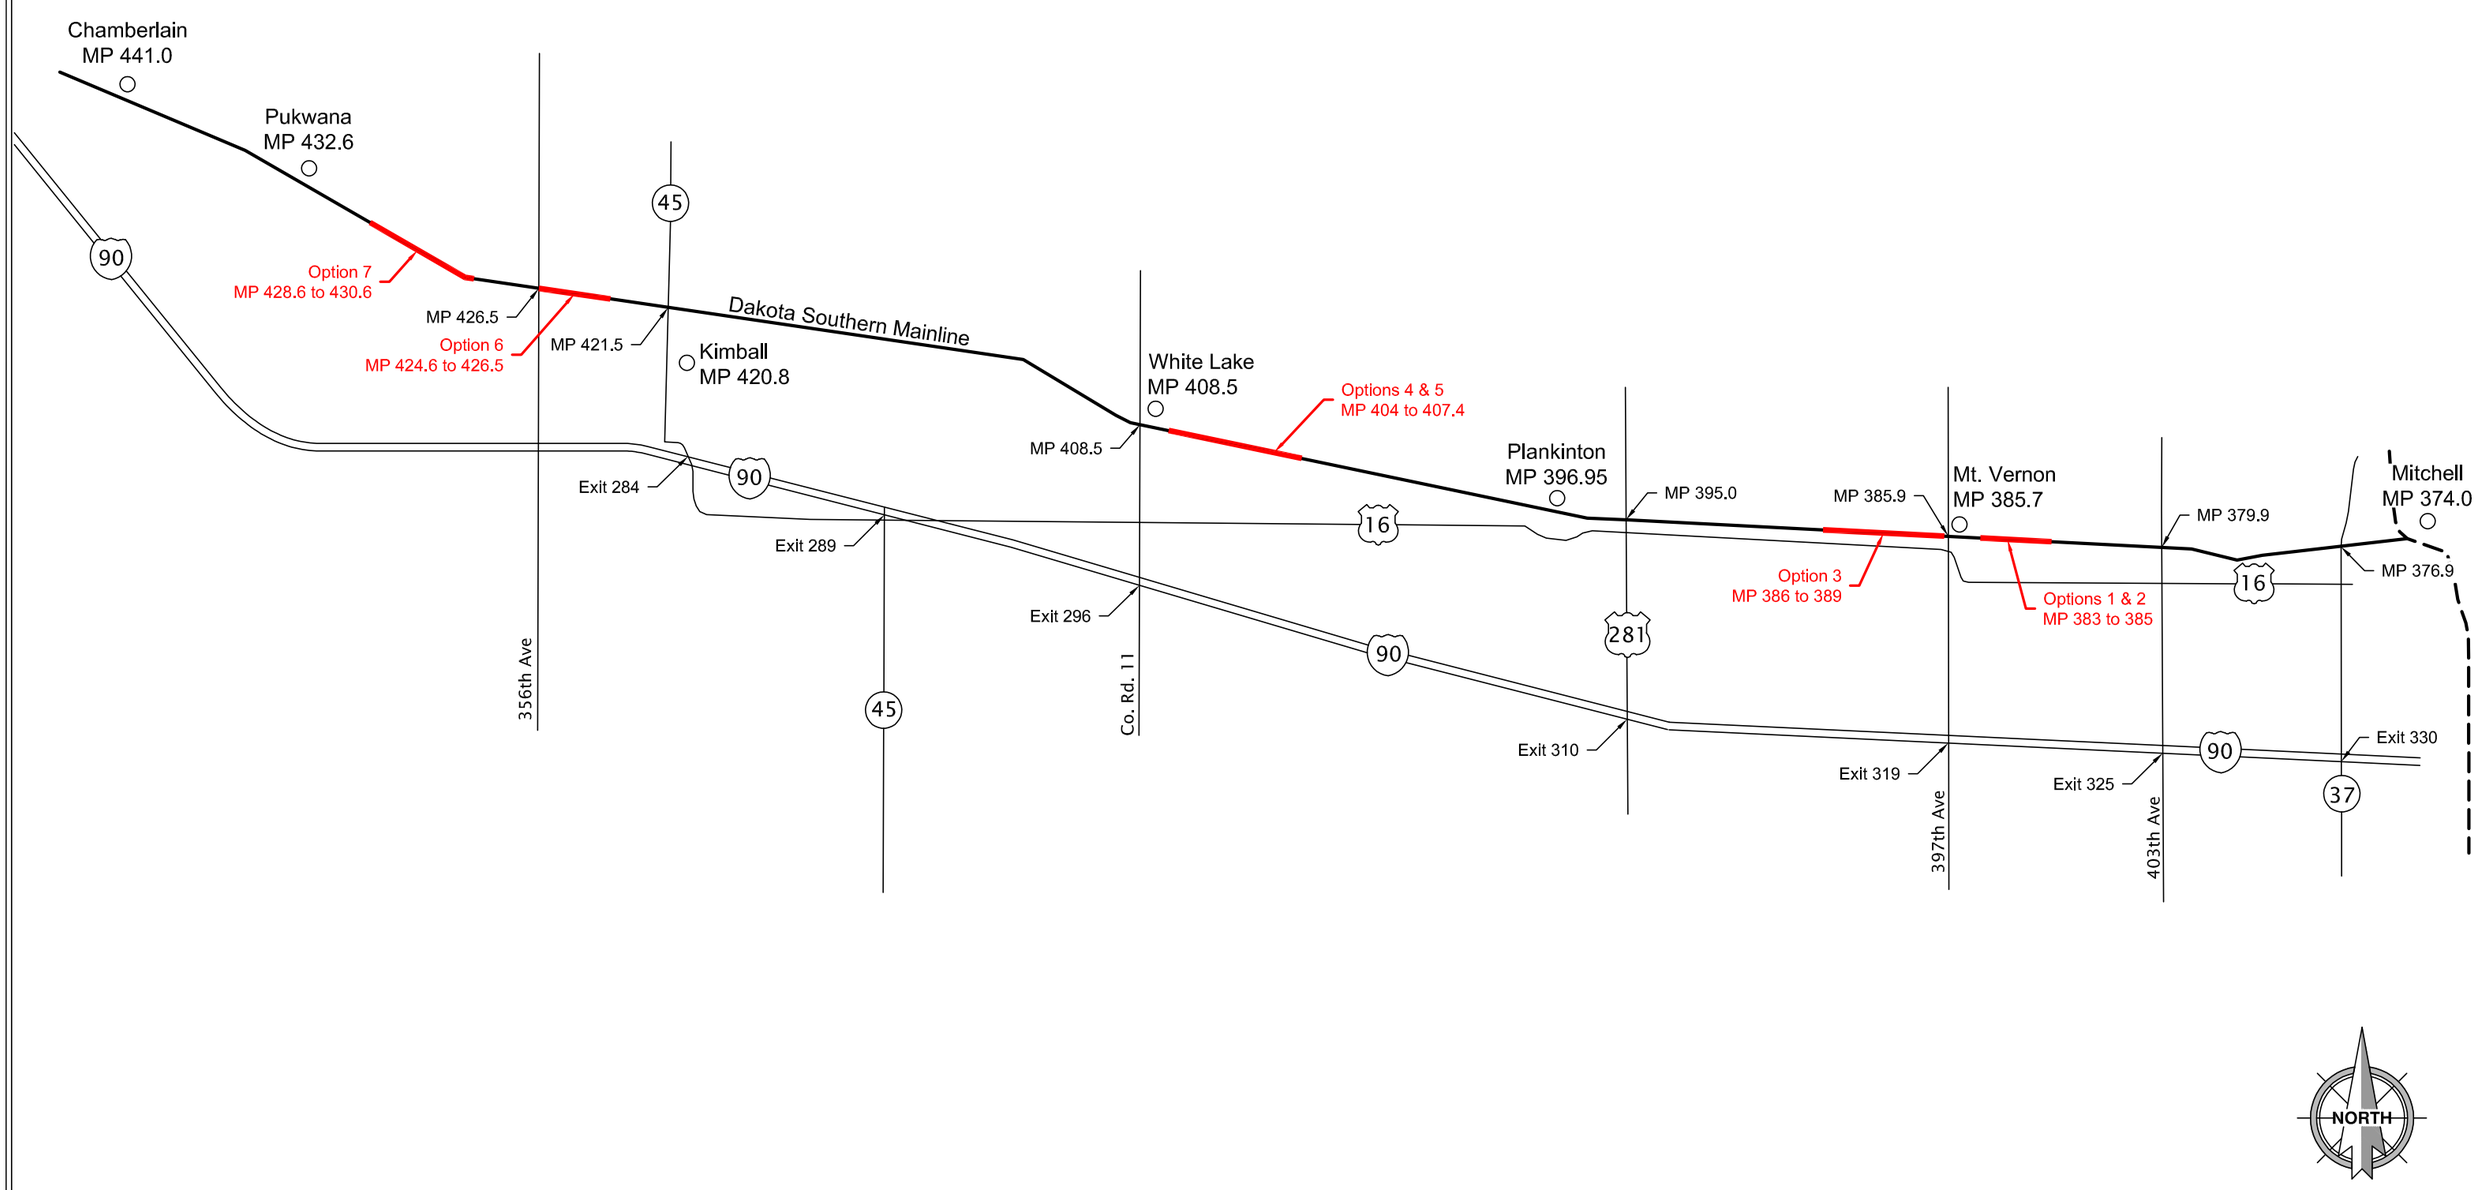

MRC - Meet & Passing Siding	CAD Filename: Rail Map	CDI Project No. 2016-069	Drawn By: JDS	Checked By: JJC	Scale: No Scale	Date: 6/7/2016	CIVIL DESIGN INC 609 Main Ave S Brookings, SD 605-696-3200	Sheet No:	of No: